Declassified in Part - Sanitized Copy Approved for Release 2012/07/12 : CIA-RDP87-01130R000100110033-2

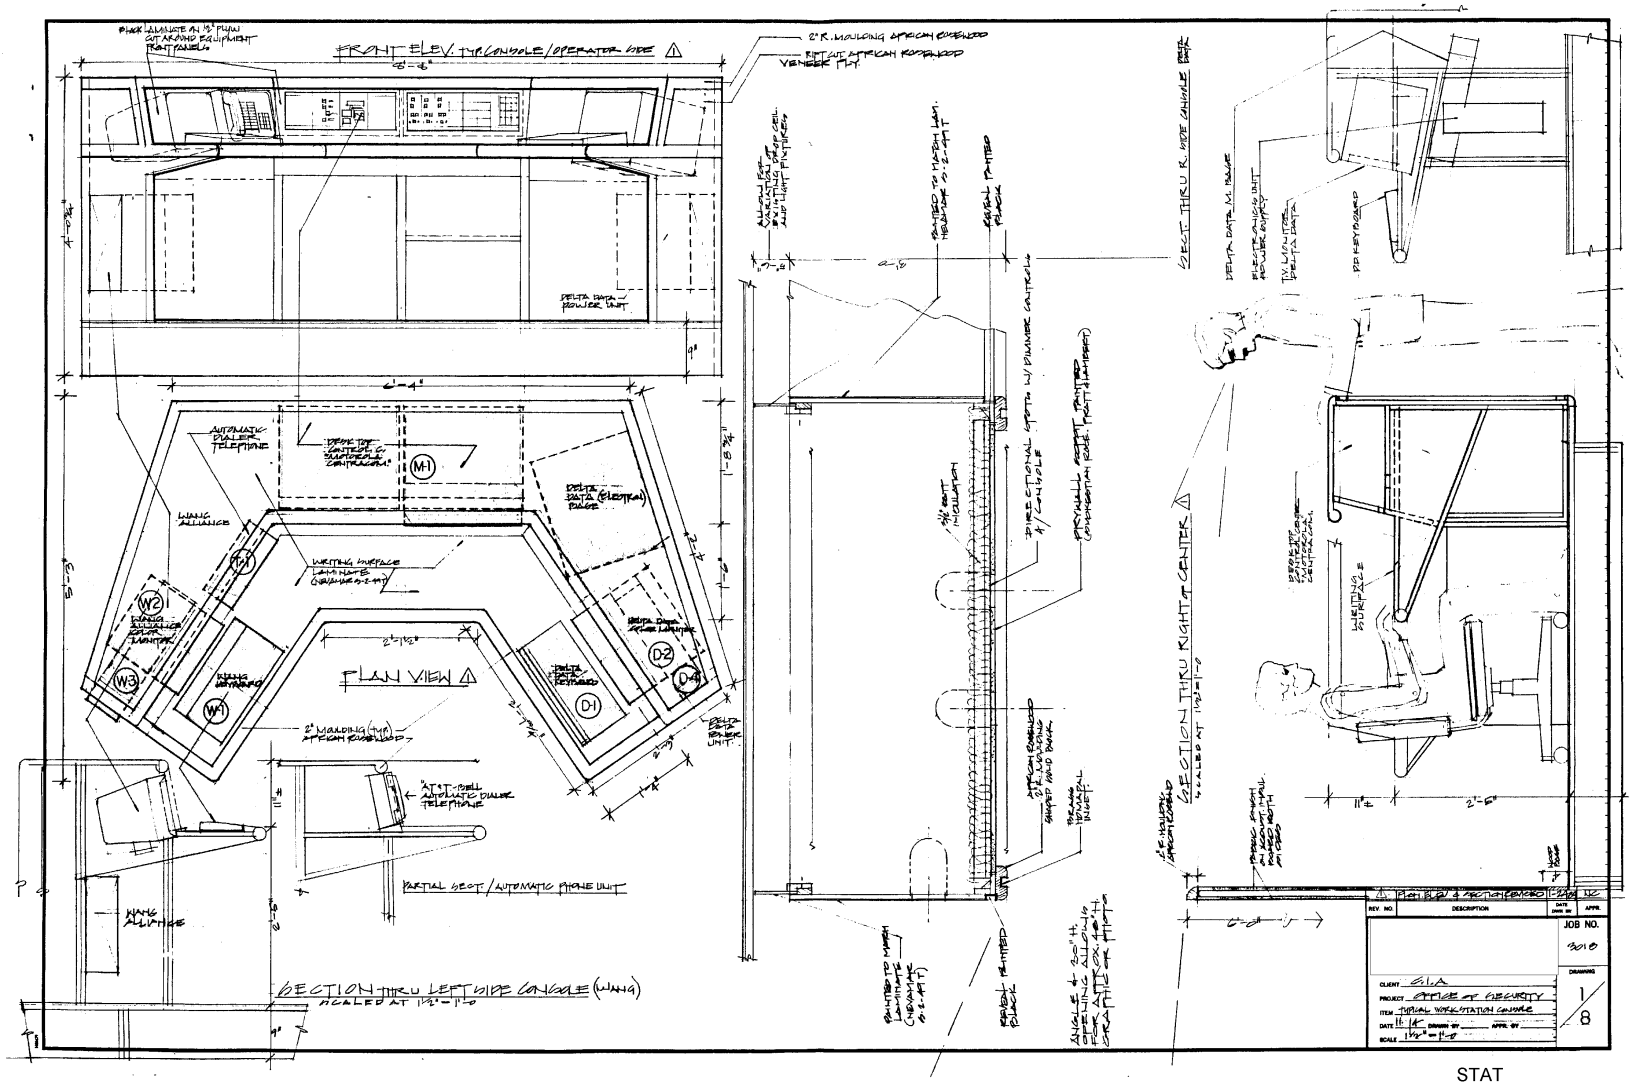

STAT

Declassified in Part - Sanitized Copy Approved for Release 2012/07/12 : CIA-RDP87-01130R000100110033-2

Declassified in Part - Sanitized Copy Approved for Release 2012/07/12 : CIA-RDP87-01130R000100110033-2

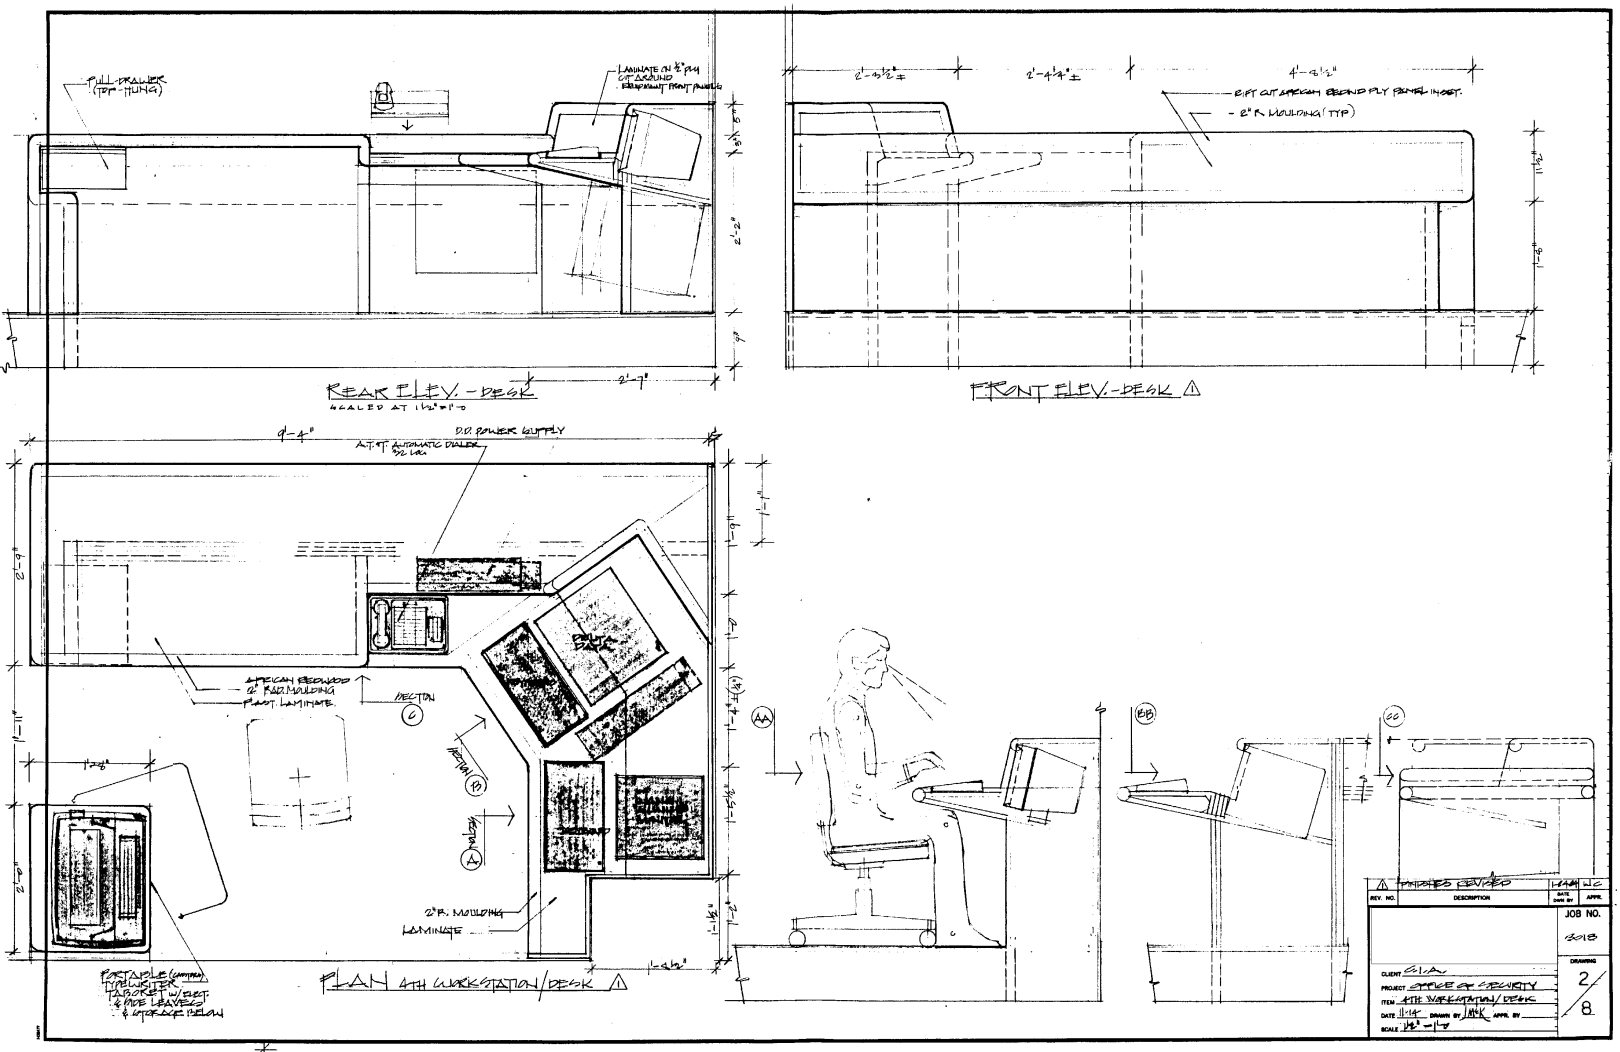

STAT

Declassified in Part - Sanitized Copy Approved for Release 2012/07/12 : CIA-RDP87-01130R000100110033-2

Declassified in Part - Sanitized Copy Approved for Release 2012/07/12 : CIA-RDP87-01130R000100110033-2

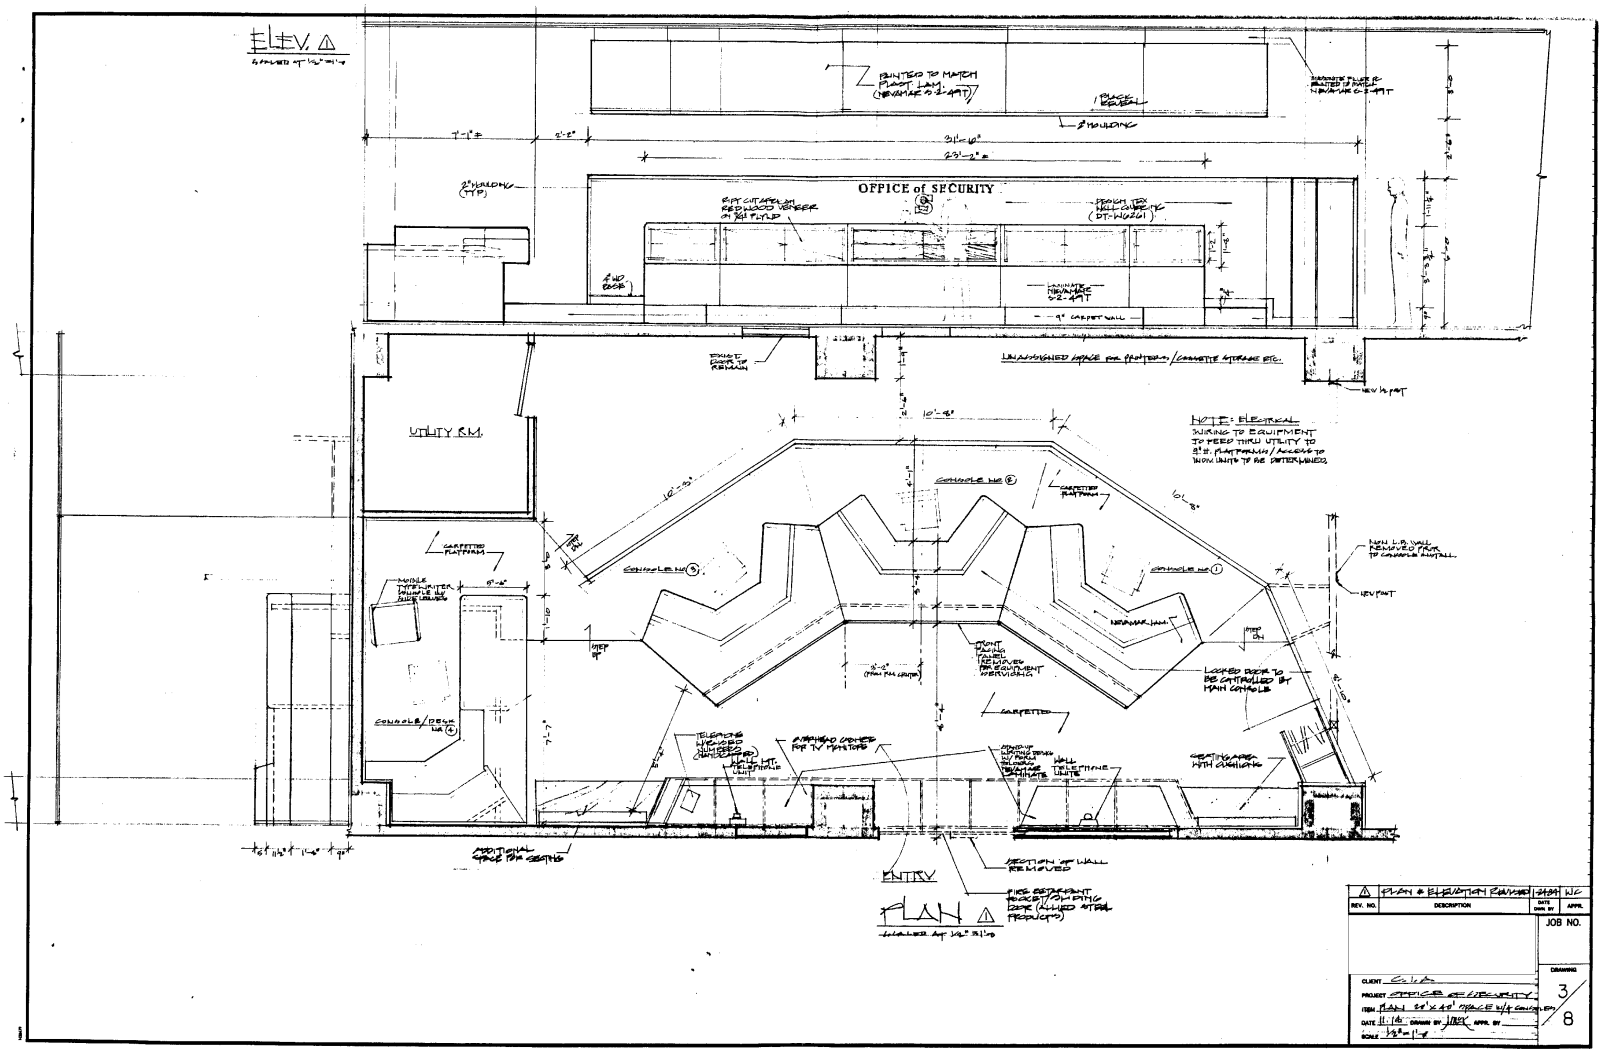

STAT

Declassified in Part - Sanitized Copy Approved for Release 2012/07/12 : CIA-RDP87-01130R000100110033-2

Declassified in Part - Sanitized Copy Approved for Release 2012/07/12 : CIA-RDP87-01130R000100110033-2

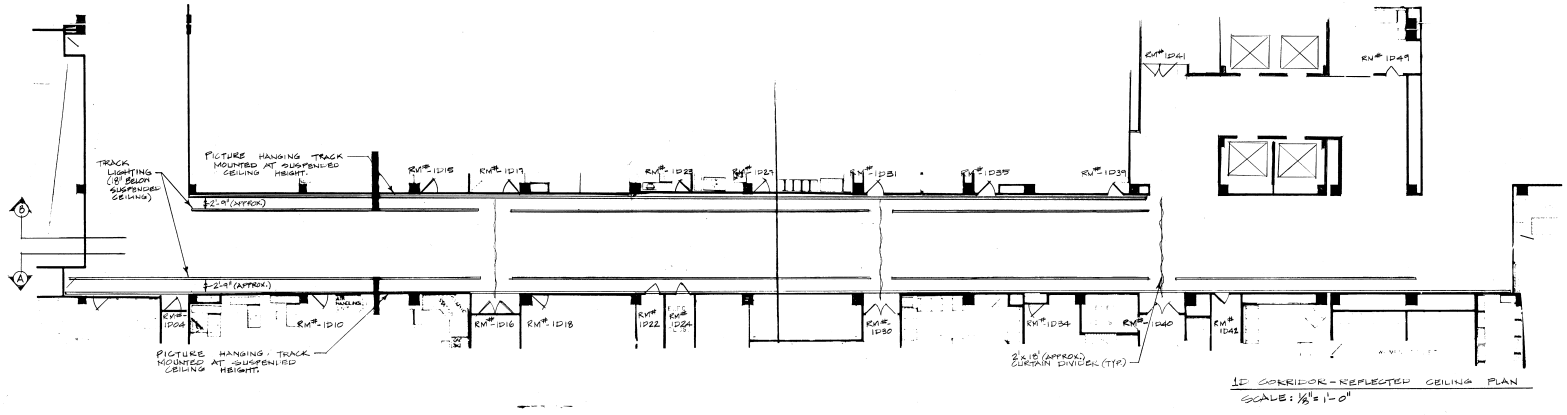

1D CORRIDOR - REFLECTED CEILING PLAN
SCALE: 1/8" = 1'-0"

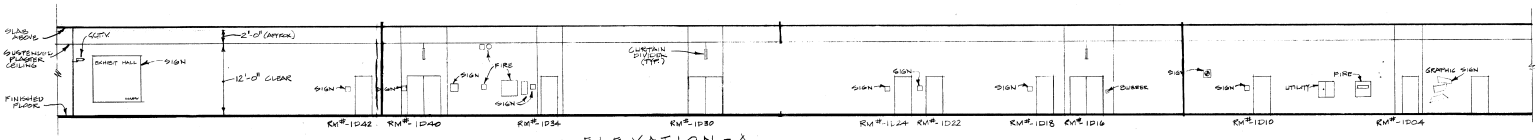

ELEVATION - A
SCALE: 1/8" = 1'-0"

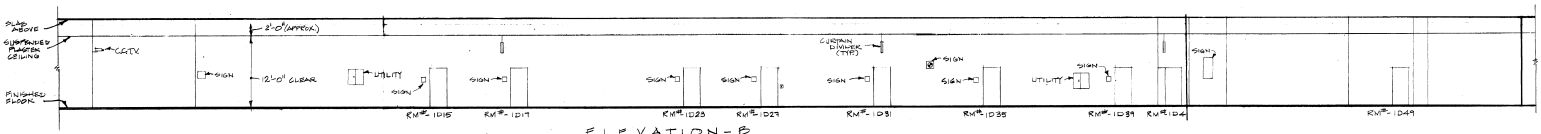

ELEVATION - B
SCALE: 1/8" = 1'-0"

TITLE: 1D CORRIDOR EXHIBIT HALL
LOCATION:
DWN BY: SNS
DATE:
SCALE:
PRIORITY:
W.O. 83-1913
SHEET OF

Declassified in Part - Sanitized Copy Approved for Release 2012/07/12 : CIA-RDP87-01130R000100110033-2